



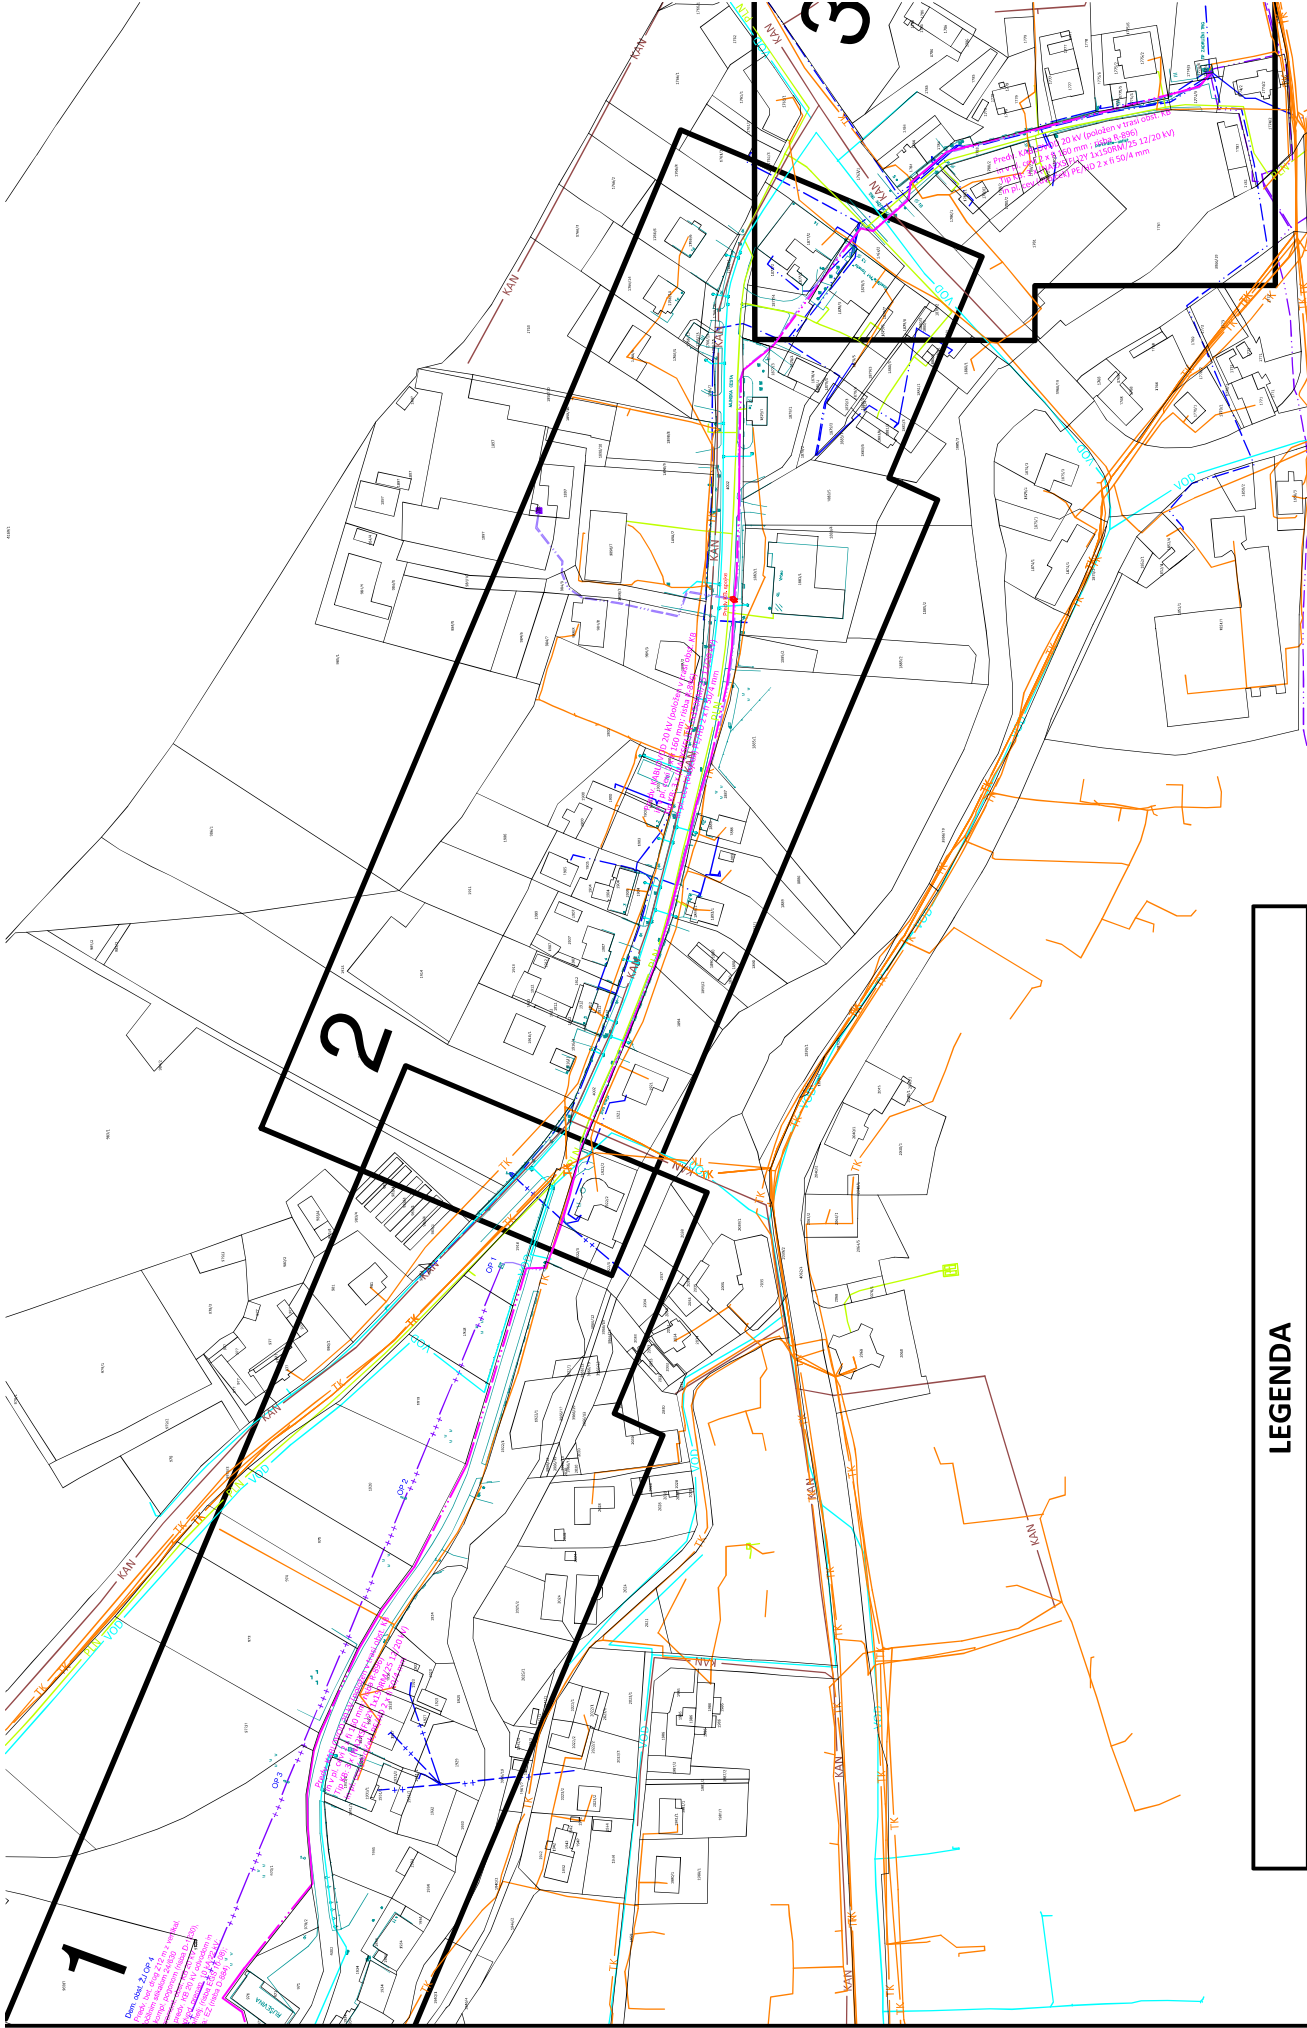



LEGENDA

OBSTOJEČE	UKINJENO	PROJEKTIRANO
— NN podzemni vod (KB)	— NN nadzemni vod (KB)	— NN nadzemni vod (KB)
— NN nadzemni vod (SKS)	— NN nadzemni vod (SKS)	— NN nadzemni vod (SKS)
— NN nadzemni vod (GV)	— NN nadzemni vod (GV)	— NN nadzemni vod (GV)
— SN podzemni vod (KB)	— SN podzemni vod (KB)	— SN podzemni vod (KB)
— SN nadzemni vod (GV)	— SN nadzemni vod (GV)	— SN nadzemni vod (GV)
— Ozemljitve	— Ozemljitve	— Ozemljitve

PROJEKTANT:	 ELEKTRO MARIBOR d.d. Vetrinjska ul. 2, 2000 Maribor	PROJEKTIRAN:	03 - Načrt s področja elektrotehnike	VRSTA DOKUMENTA:	PZI
INVESTITOR:	 ELEKTRO MARIBOR d.d. Vetrinjska ul. 2, 2000 Maribor	OBJEKT:	KB 20 kV RTP BREG - DV 20 kV ZLATOLIČJE (k-919) Zamenjava in podaljšanje kablovoda do OP 4 DV 20 kV Zlatoličje (d-405)	STAVILSKA PROJEKTA:	50/22-PT
Ime in priimek:	Darko RAMŠAK, el. teh	Ime in priimek:		STAVILSKA DOKU:	50/22-SB-P
Posebni pogoji inš.	Darko RAMŠAK, el. teh	Posebni pogoji inš.		DATUM IZDELAVE:	Marec 202.
Risba obdelal:	Darko RAMŠAK, el. teh	Risba obdelal:		STAVILSKA RISE:	pregledna
				STAVILSKA RISE:	S-3987

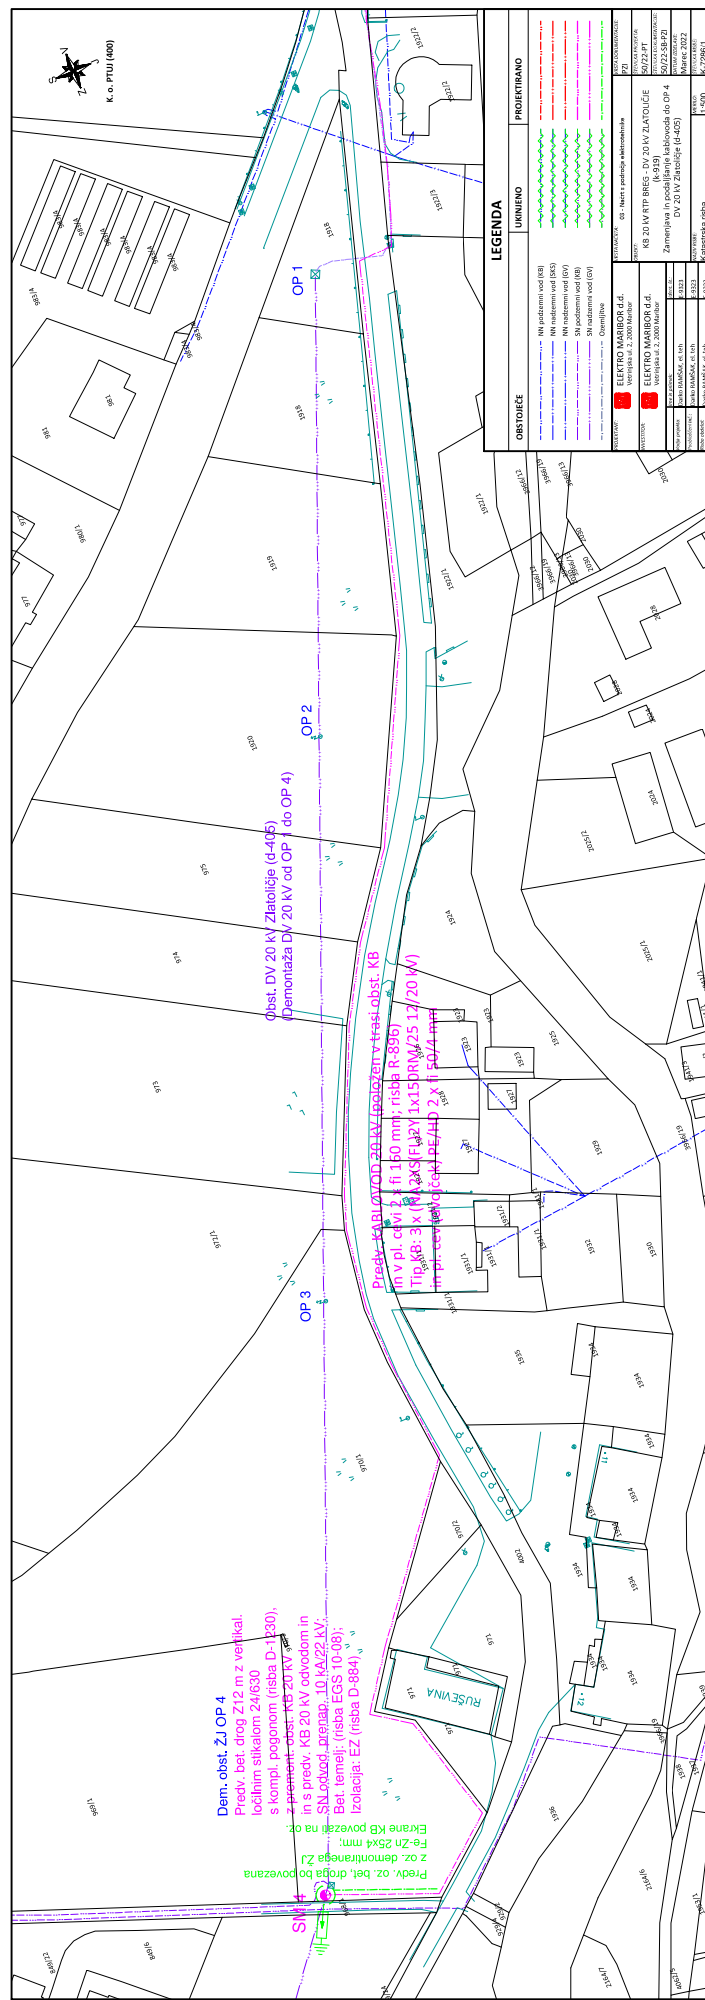

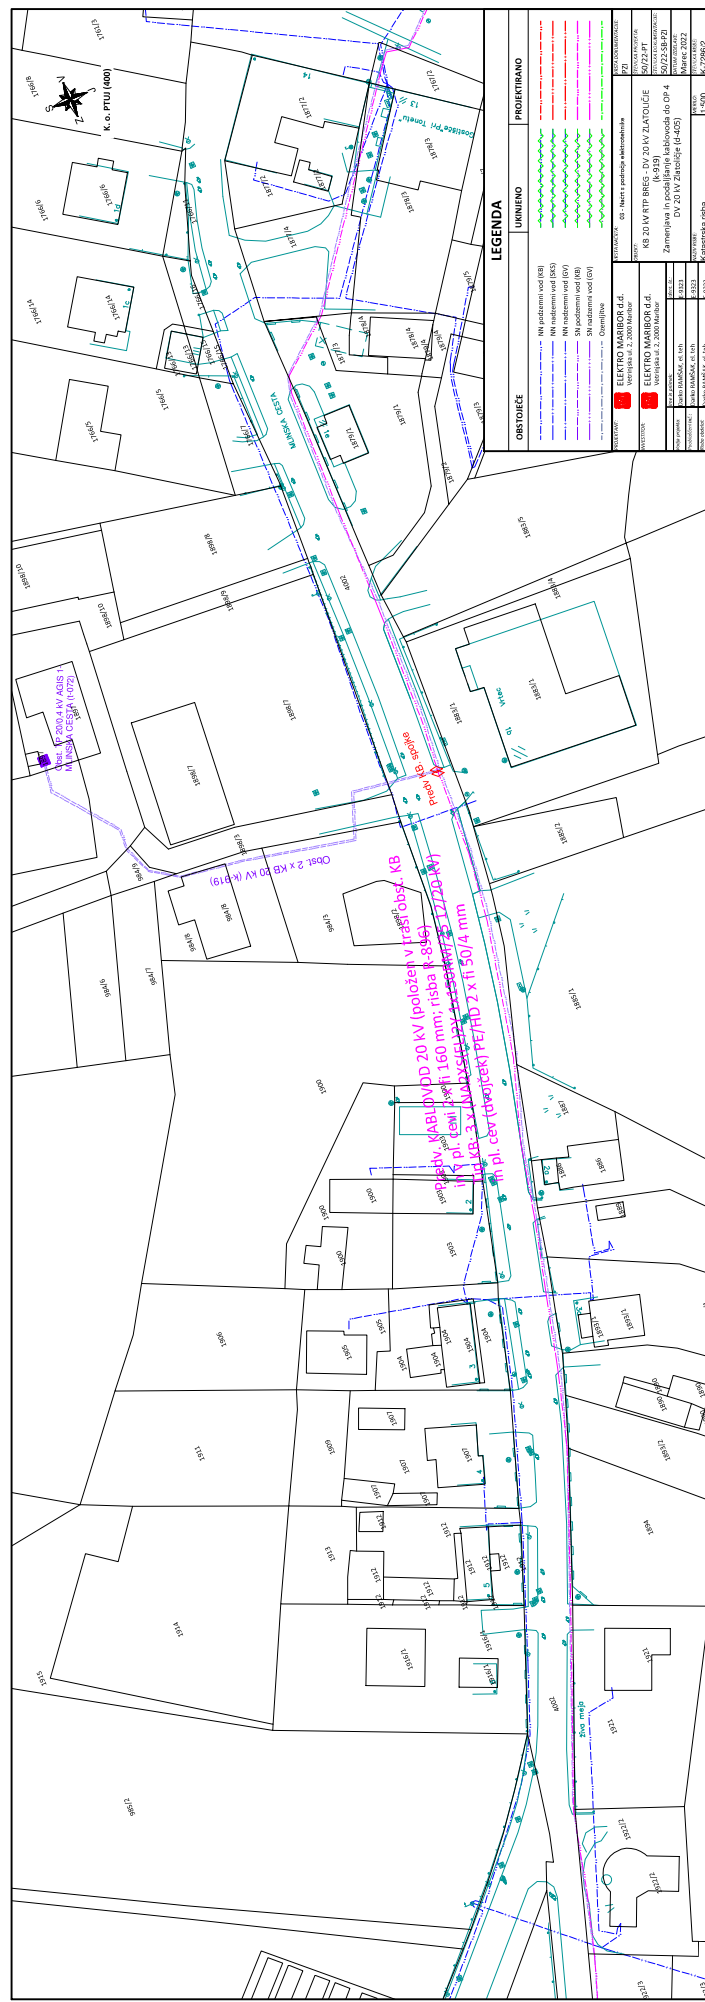

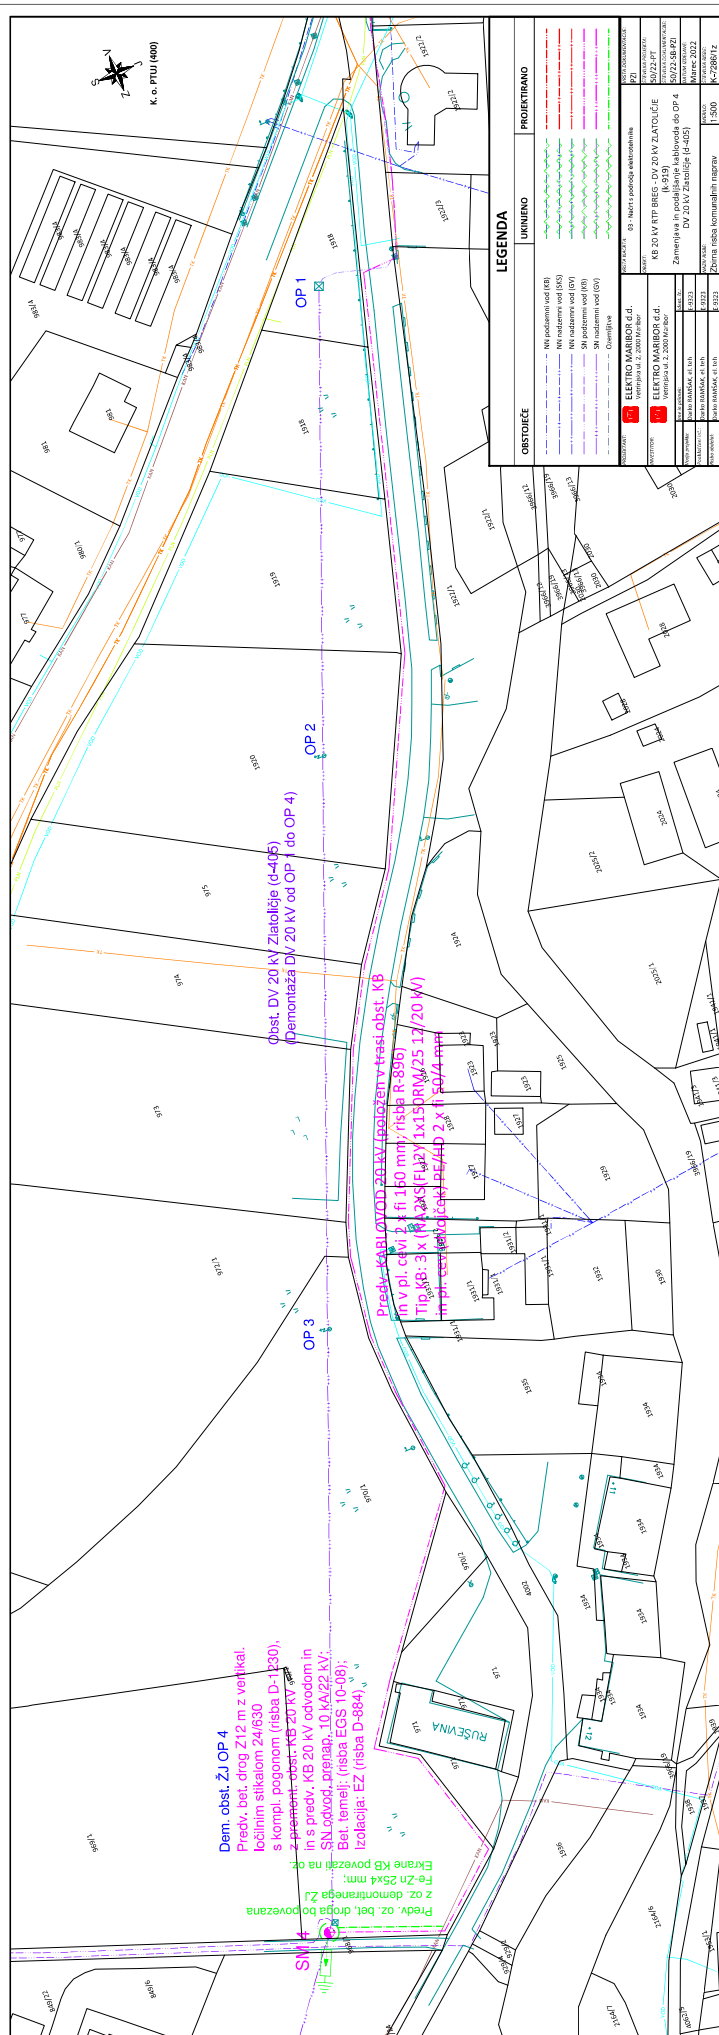[illegible]



